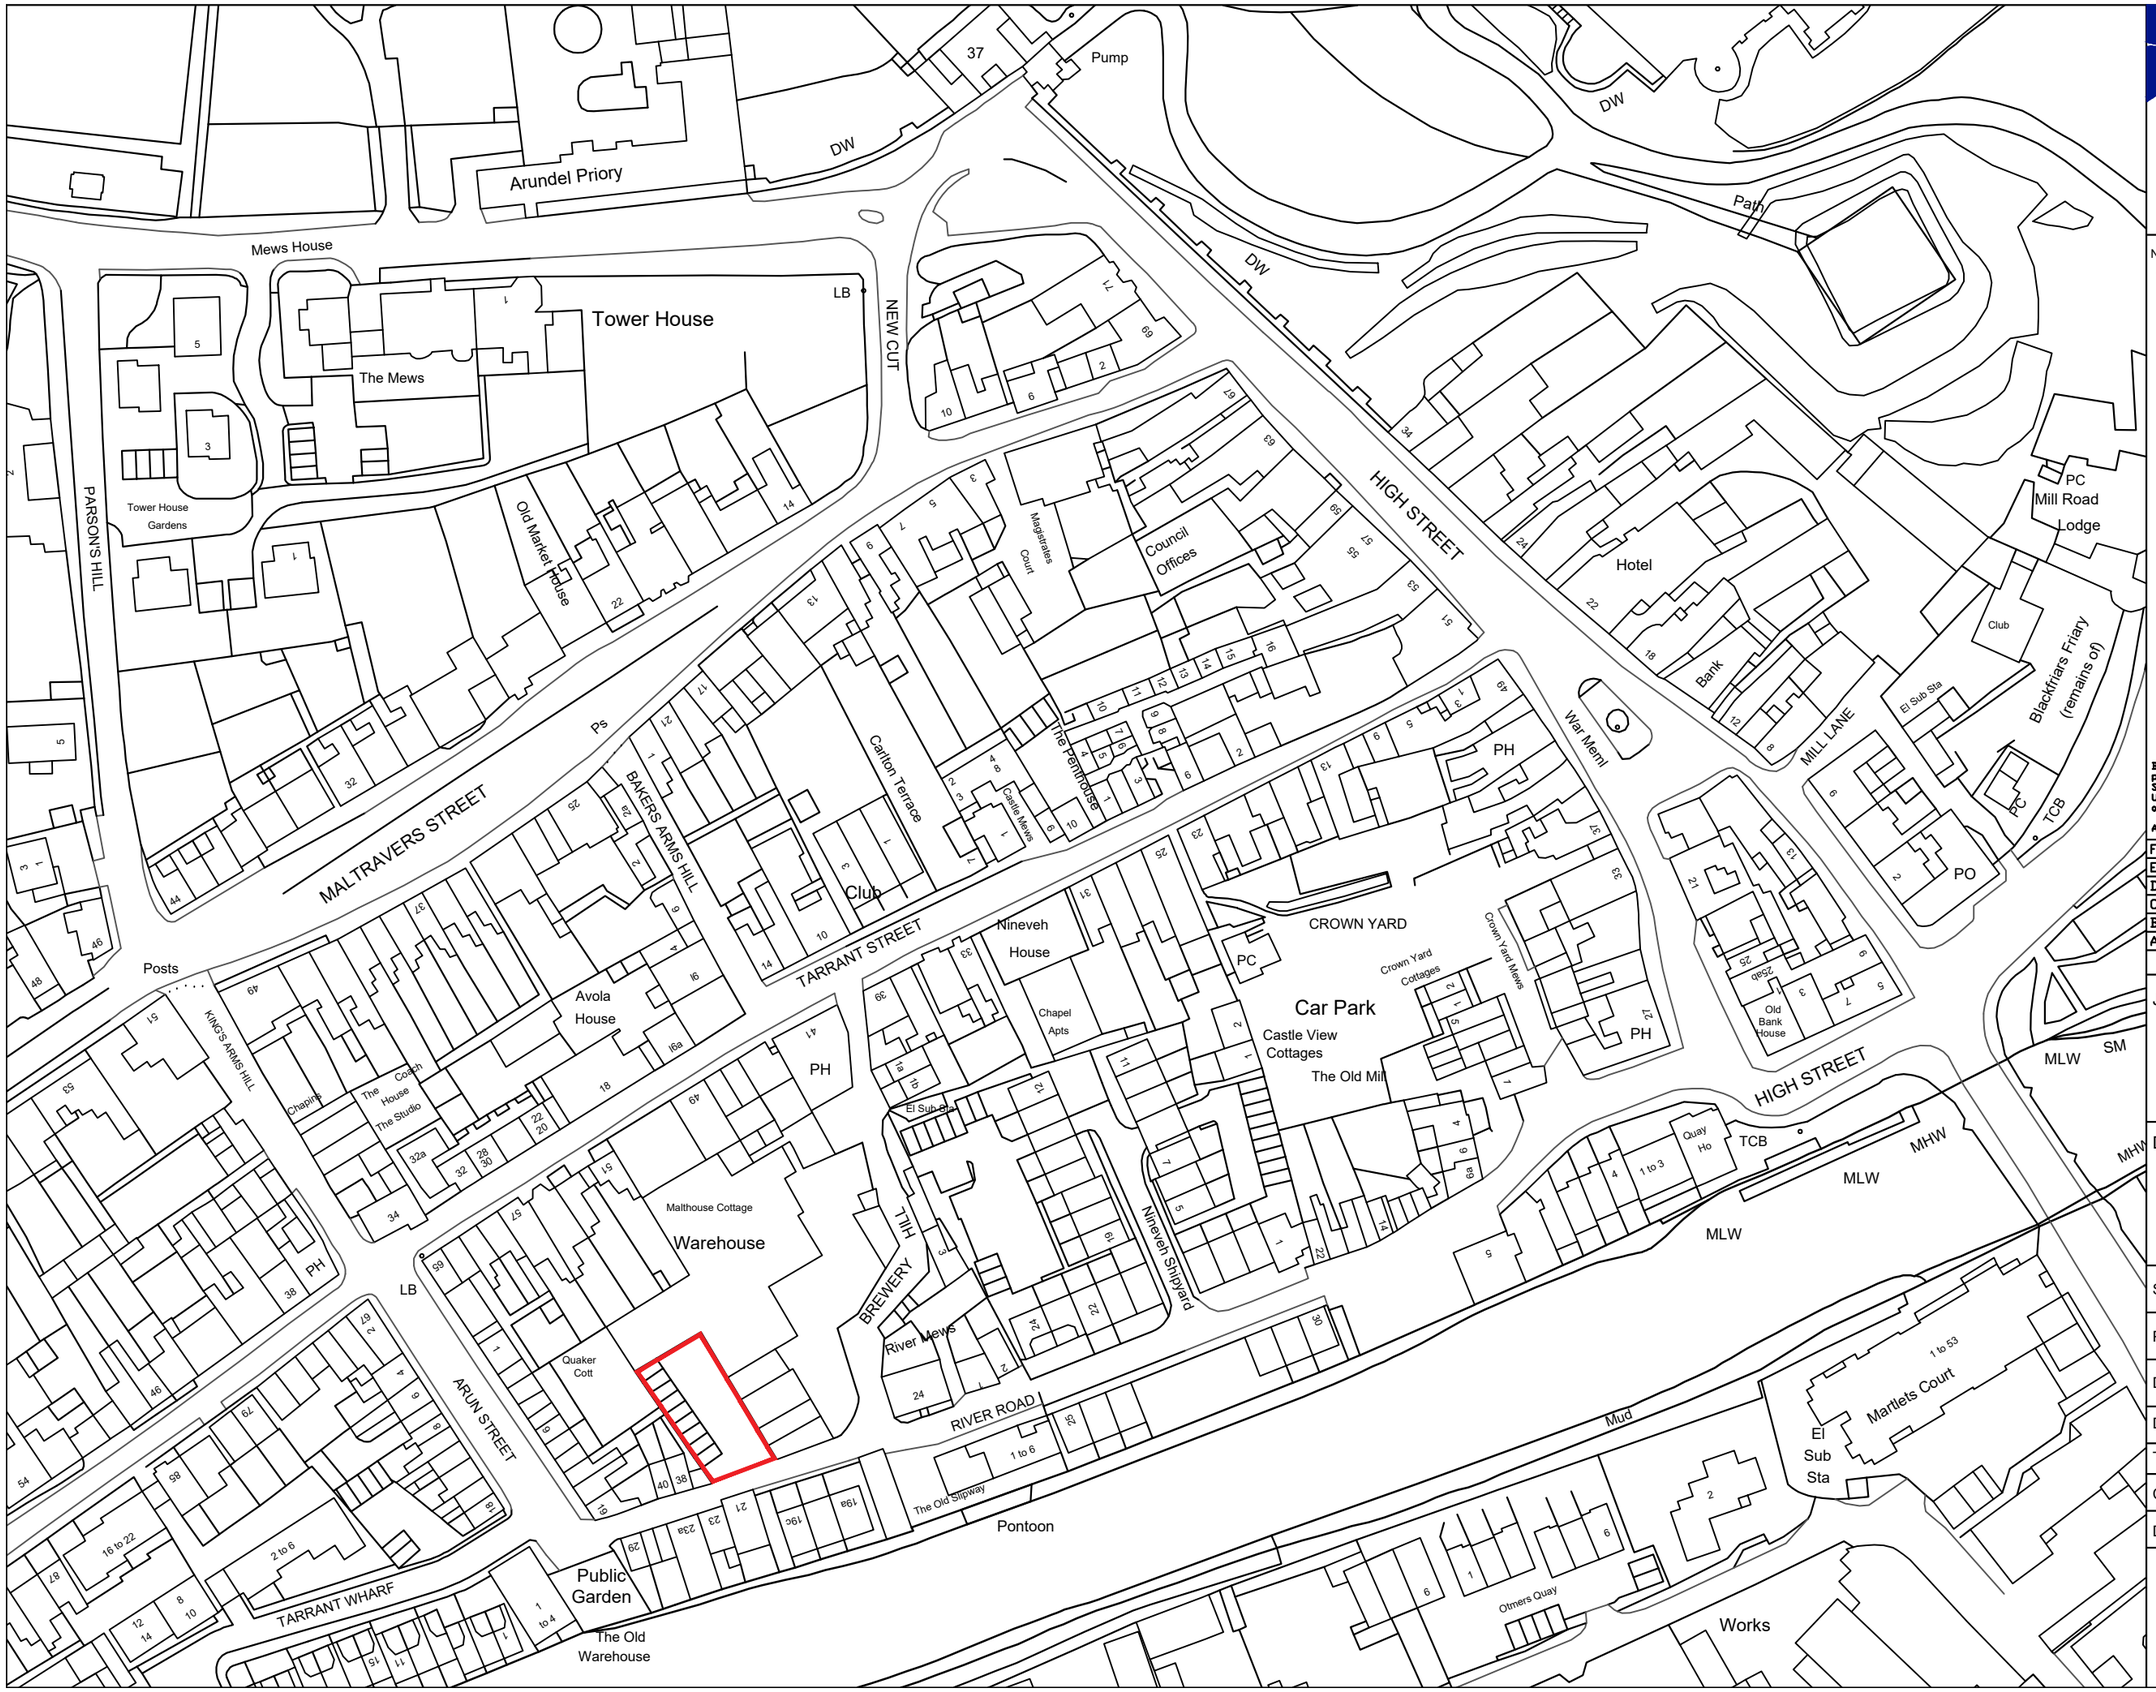

ARUN DISTRICT COUNCIL

NOTES:

1. DO NOT SCALE FROM THIS DRAWING

N

Based upon the Ordnance Survey mapping with the permission of the Controller of Her Majesty's Stationery Office © Crown Copyright. Unauthorised reproduction infringes Crown Copyright and may lead to prosecution or civil proceedings.

Arun District Council 100018487.

F			
E			
D			
C			
B			
A		.	.
	AMENDMENTS	BY	DATE

JOB TITLE:

River Road Garages
River Road
Arundel

DRAWING TITLE:

Location Plan

SCALE: 1:1250 @ A3

PROPERTY: LM 3019

DRG. No.: 001

REV.: -

DRAWN BY: SH

TRACED BY:

CHECKED BY:

DATE: September 2021

Sam Horwill
Snr Estates Surveyor
Arun District Council
Arun Civic Centre
Maltravers Road
LITTLEHAMPTON
West Sussex
BN17 5LF